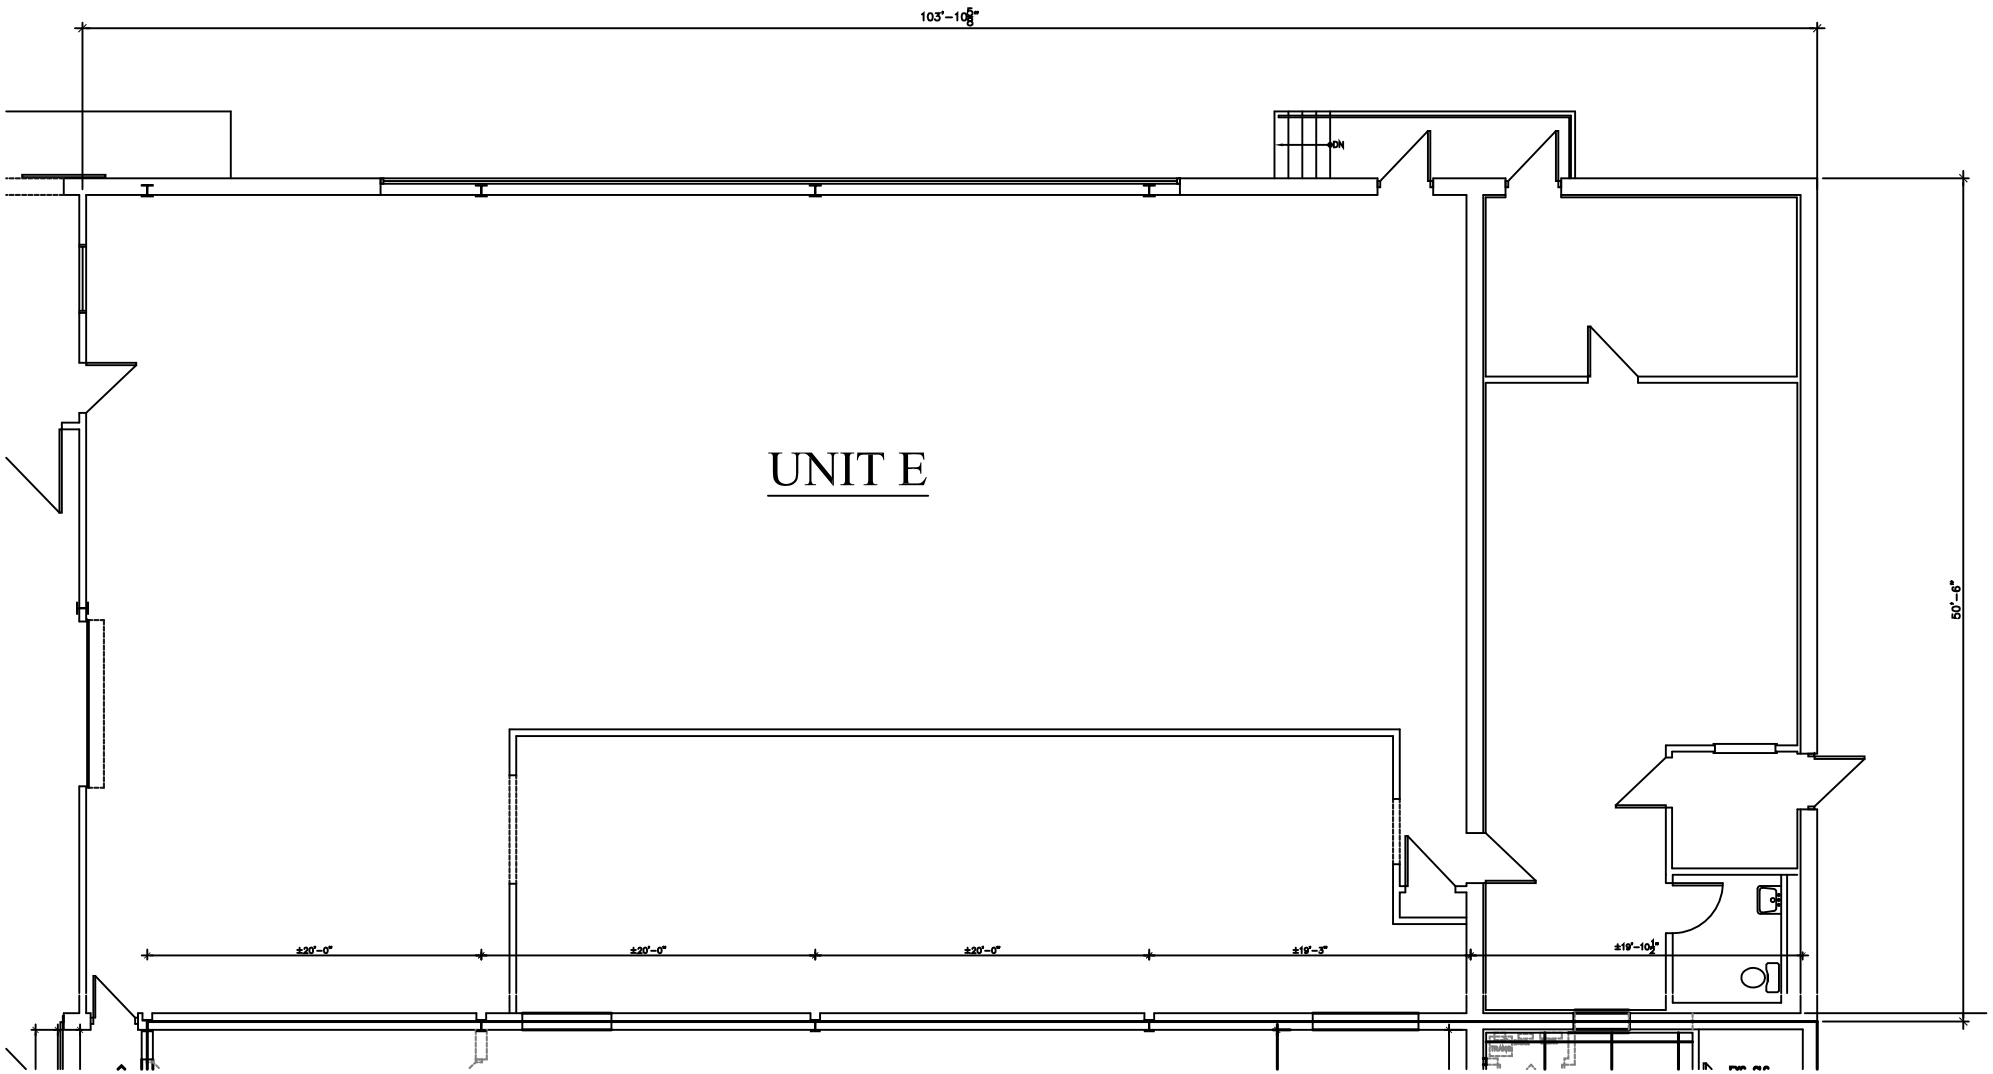

FLOOR PLAN

3-7 KULICK ROAD