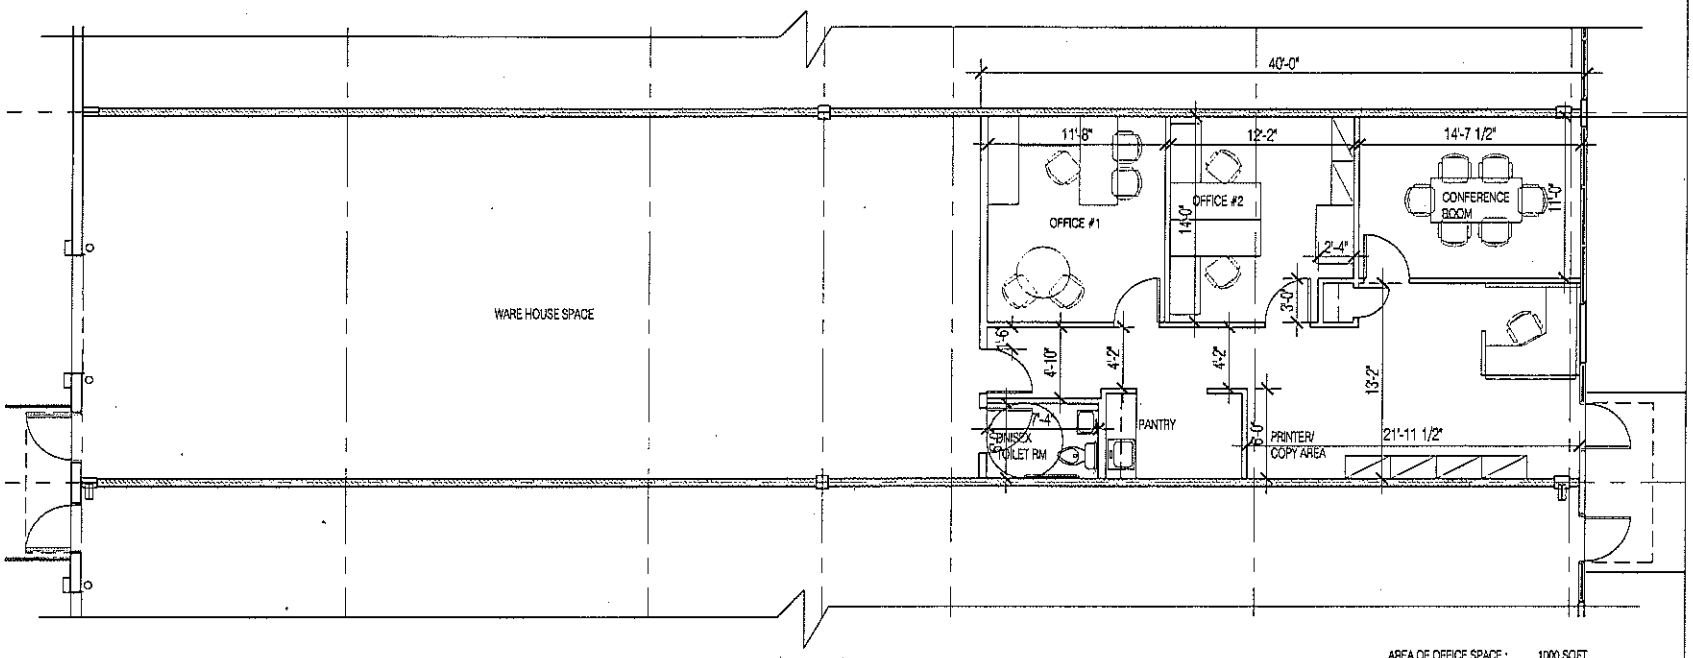

AREA OF OFFICE SPACE : 1000 SQFT
AREA OF WAREHOUSE SPACE : 1500 SQFT
TOTAL AREA 2500 SQFT

1 FIRST FLOOR TEST FIT STUDY: OPTION 1 REVISION #1
1/4" = 1'-0" (If 11x17 SCALE: 1/8" = 1'-0"

PROJECT

Primary Sale Tenant Interior Exhibit "A"

LOCATION:

Lot# 6 & 7 Block# 18.02

11 Middlebury
Township of Randolph
Morris County, NJ

ARCHITECT

HORTEN
architecture & design
312 State Route 10, Randolph, NJ 07869
Tel: 973.442.3880 Fax: 973.442.3886

NOTE: THESE DRAWINGS ARE FOR REFERENCE ONLY. THIS OFFICE DOES NOT WARRENT THE ACCURACY OF THE EXISTING FLOOR PLAN LAYOUT. NO AS-BUILT SURVEY OF THE EXISTING TENANT SPACE HAS BEEN CONDUCTED BY THIS OFFICE.

Issues and Revisions

No.	Date	Issues and Revisions	By	Check
1.	1/8/07	CONCEPT DRAWINGS	BH	BH

Registration and Signature

Benjamin J. Horten NJ License No: AI 15794

Drawing Description:
FIRST FLOOR TEST FIT STUDY

Project Number: 0703_primary sale
Computer File:

SK-1

All drawings and written material appearing herein constitute original and unpublished work of the architect and may not be duplicated, used or disclosed without written consent of the architect
©2005 BEN HORTEN - All Rights Reserved

1/30/07