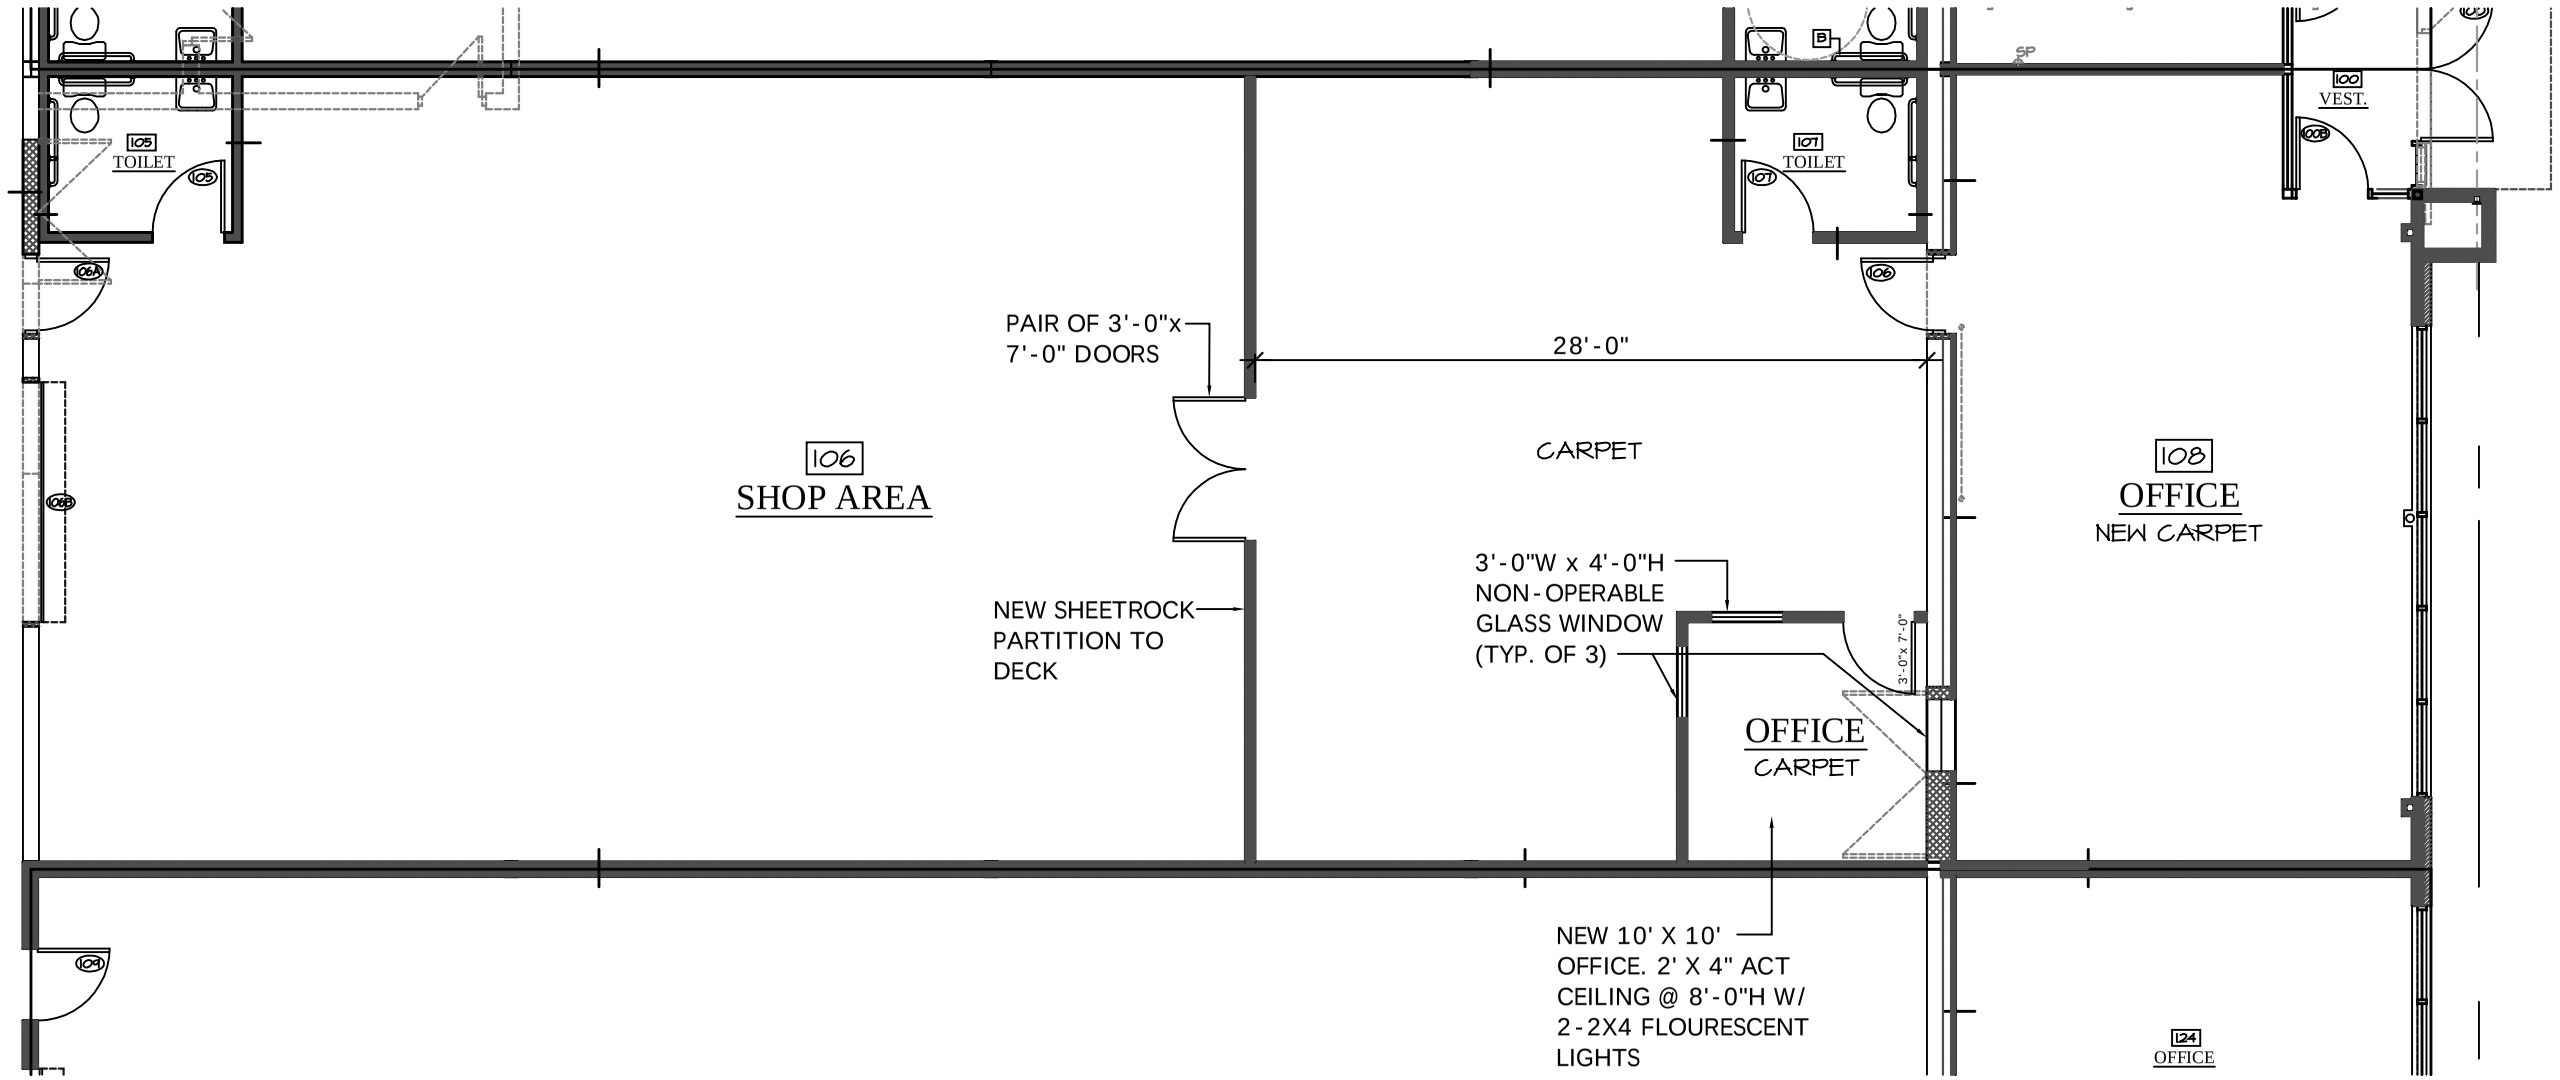

WAYNE REALTY, LLC
UNIT C
PICTURE FRAMING FACTORY, LLC
PROPOSED IMPROVEMENTS

ACCEPTED BY:

_____

MOHAMMED ELYAS, MANAGING MEMBER
PICTURE FRAMING FACTORY, LLC

_____

DATE